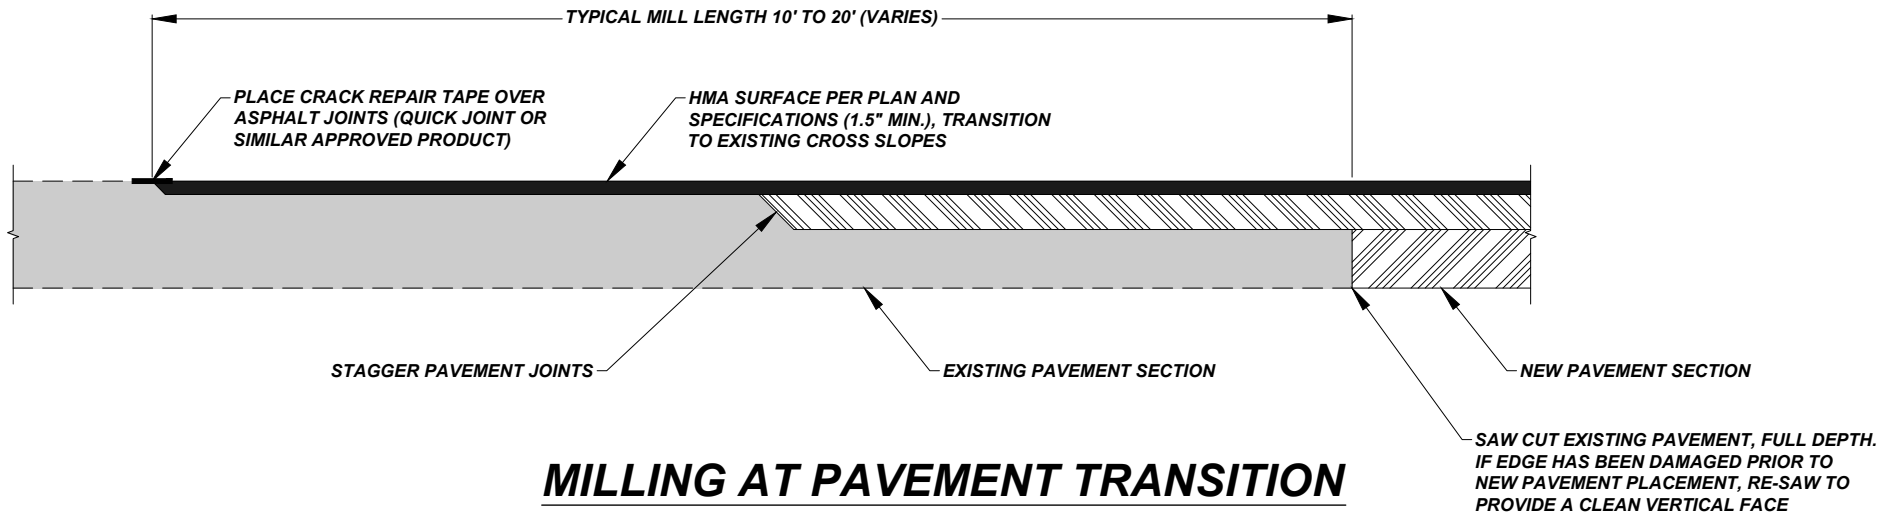

MILLING AT PAVEMENT TRANSITION

NOT TO SCALE