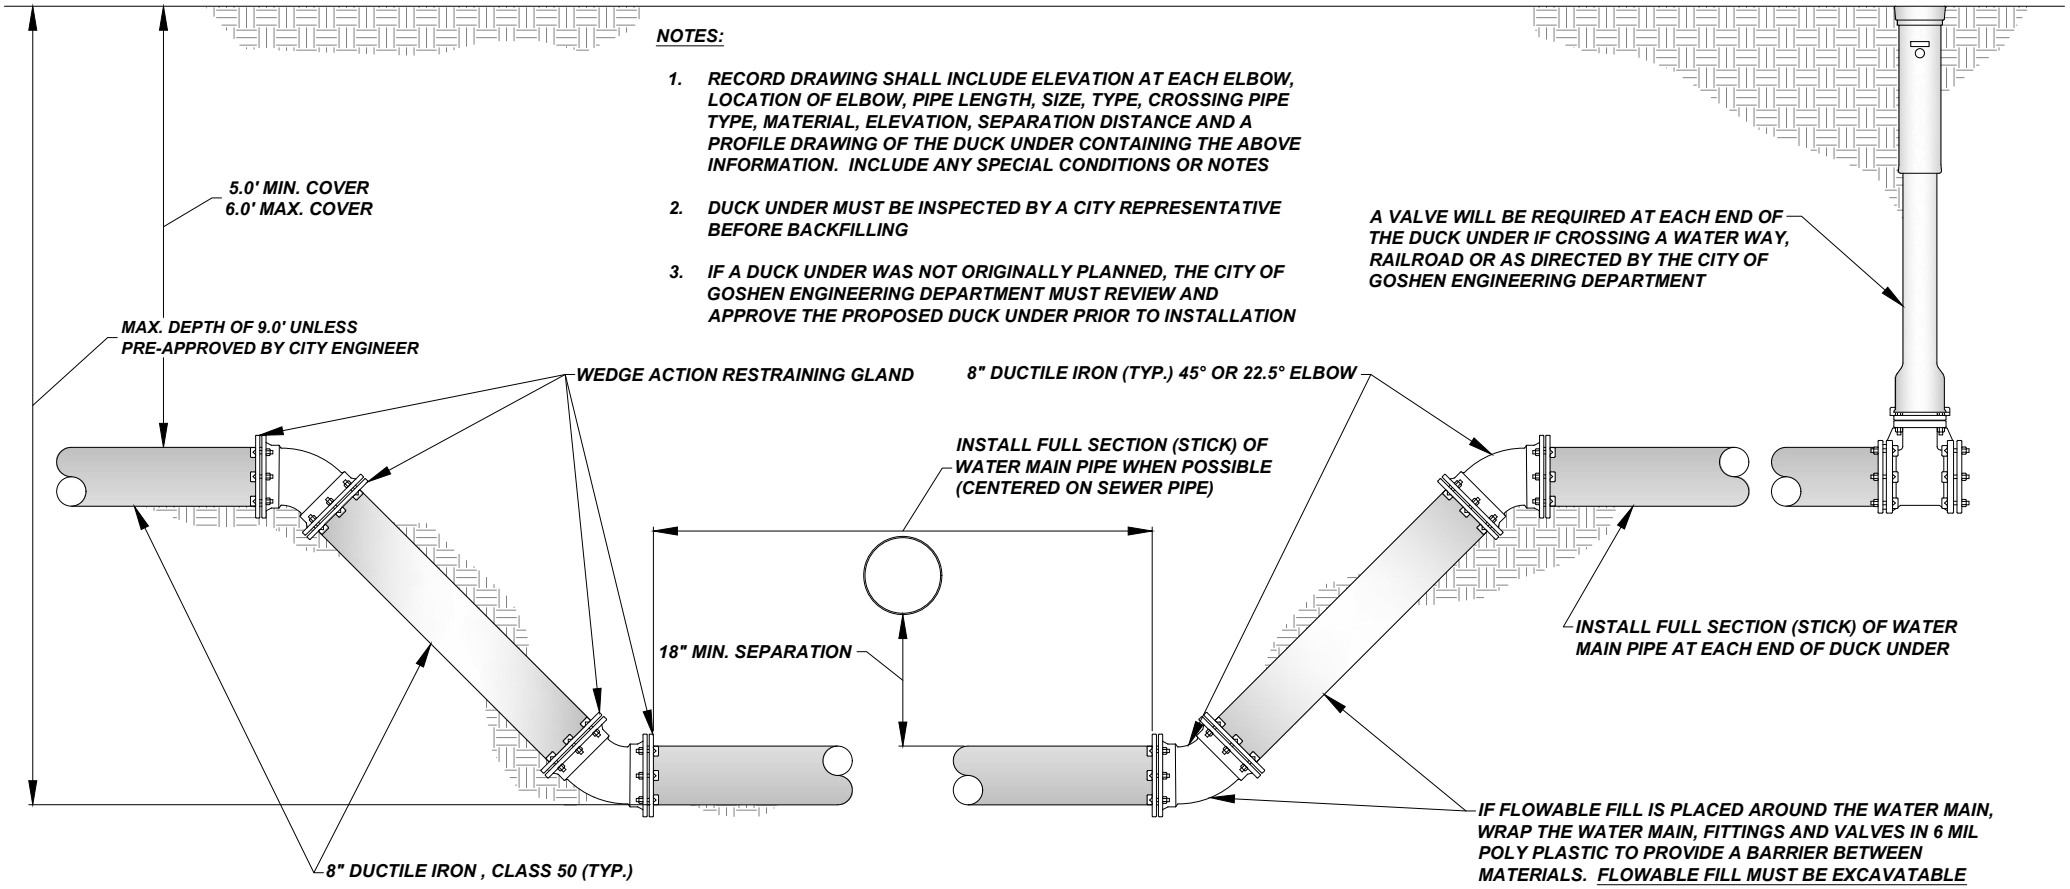

NOTES:

1. RECORD DRAWING SHALL INCLUDE ELEVATION AT EACH ELBOW, LOCATION OF ELBOW, PIPE LENGTH, SIZE, TYPE, CROSSING PIPE TYPE, MATERIAL, ELEVATION, SEPARATION DISTANCE AND A PROFILE DRAWING OF THE DUCK UNDER CONTAINING THE ABOVE INFORMATION. INCLUDE ANY SPECIAL CONDITIONS OR NOTES
2. DUCK UNDER MUST BE INSPECTED BY A CITY REPRESENTATIVE BEFORE BACKFILLING
3. IF A DUCK UNDER WAS NOT ORIGINALLY PLANNED, THE CITY OF GOSHEN ENGINEERING DEPARTMENT MUST REVIEW AND APPROVE THE PROPOSED DUCK UNDER PRIOR TO INSTALLATION

WATER MAIN DUCK UNDER

NOT TO SCALE