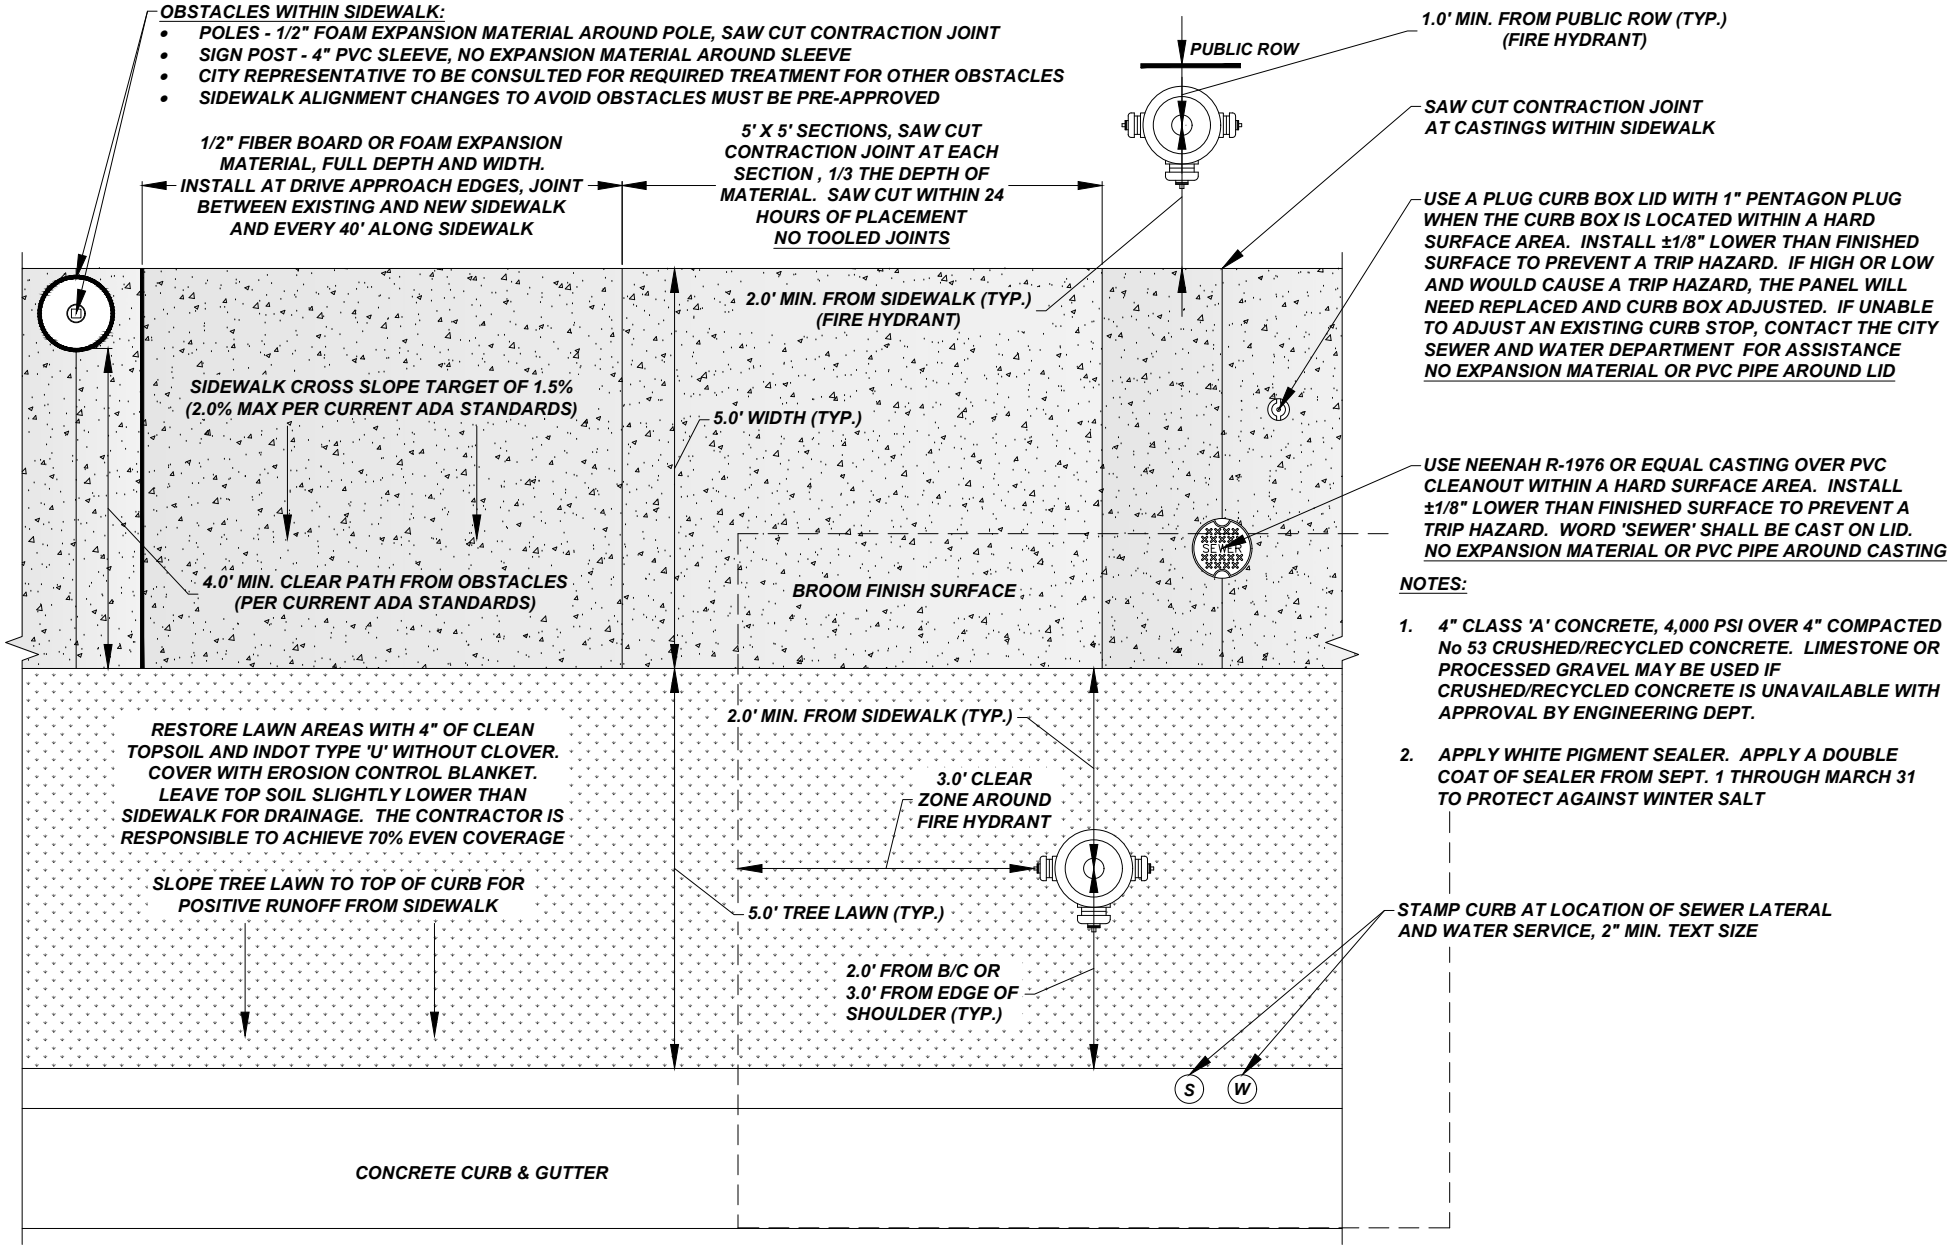

SIDEWALK WITH TREE LAWN

NOT TO SCALE