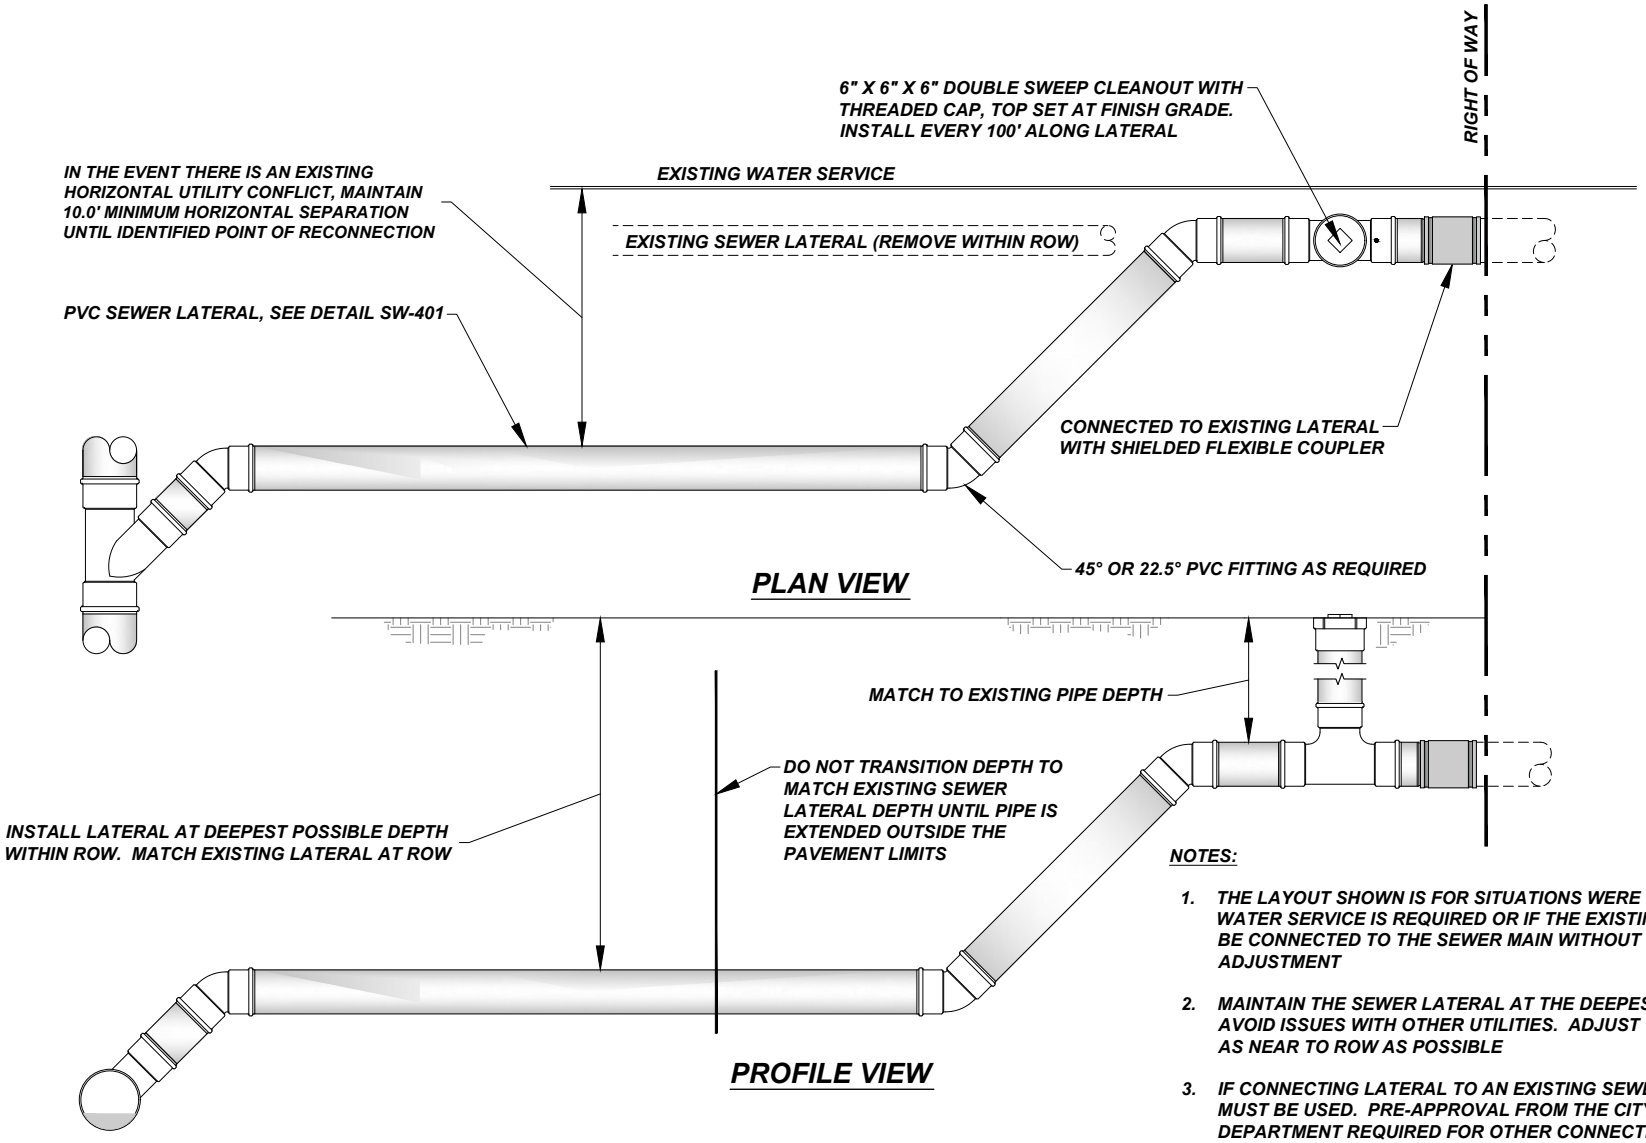

NOTES:

1. THE LAYOUT SHOWN IS FOR SITUATIONS WERE SEPARATION FROM WATER SERVICE IS REQUIRED OR IF THE EXISTING LATERAL CANNOT BE CONNECTED TO THE SEWER MAIN WITHOUT HORIZONTAL ADJUSTMENT
2. MAINTAIN THE SEWER LATERAL AT THE DEEPEST DEPTH POSSIBLE TO AVOID ISSUES WITH OTHER UTILITIES. ADJUST TO EXISTING LATERAL AS NEAR TO ROW AS POSSIBLE
3. IF CONNECTING LATERAL TO AN EXISTING SEWER MAIN, A SADDLE MUST BE USED. PRE-APPROVAL FROM THE CITY ENGINEERING DEPARTMENT REQUIRED FOR OTHER CONNECTION METHODS

REPLACEMENT SEWER LATERAL CONNECTION

NOT TO SCALE