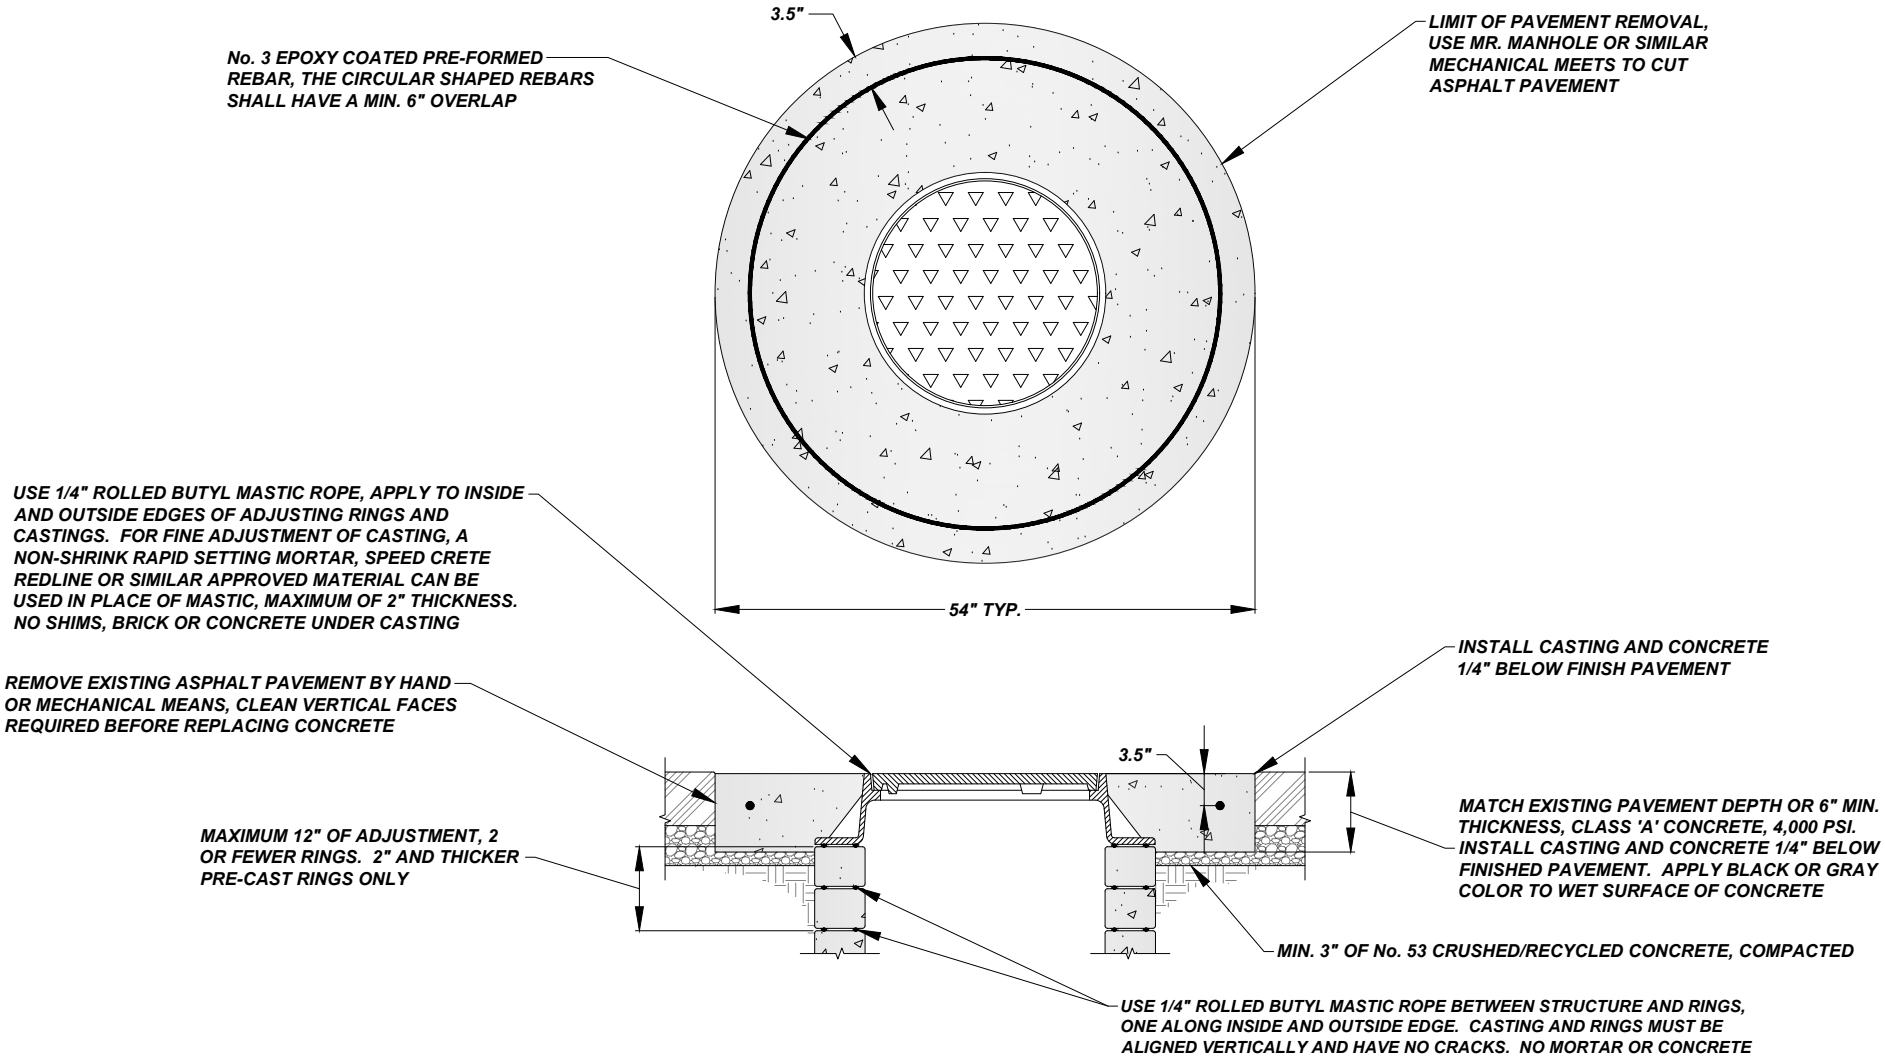

RESETTING MANHOLE CASTING W/ CONCRETE RINGS

NOT TO SCALE