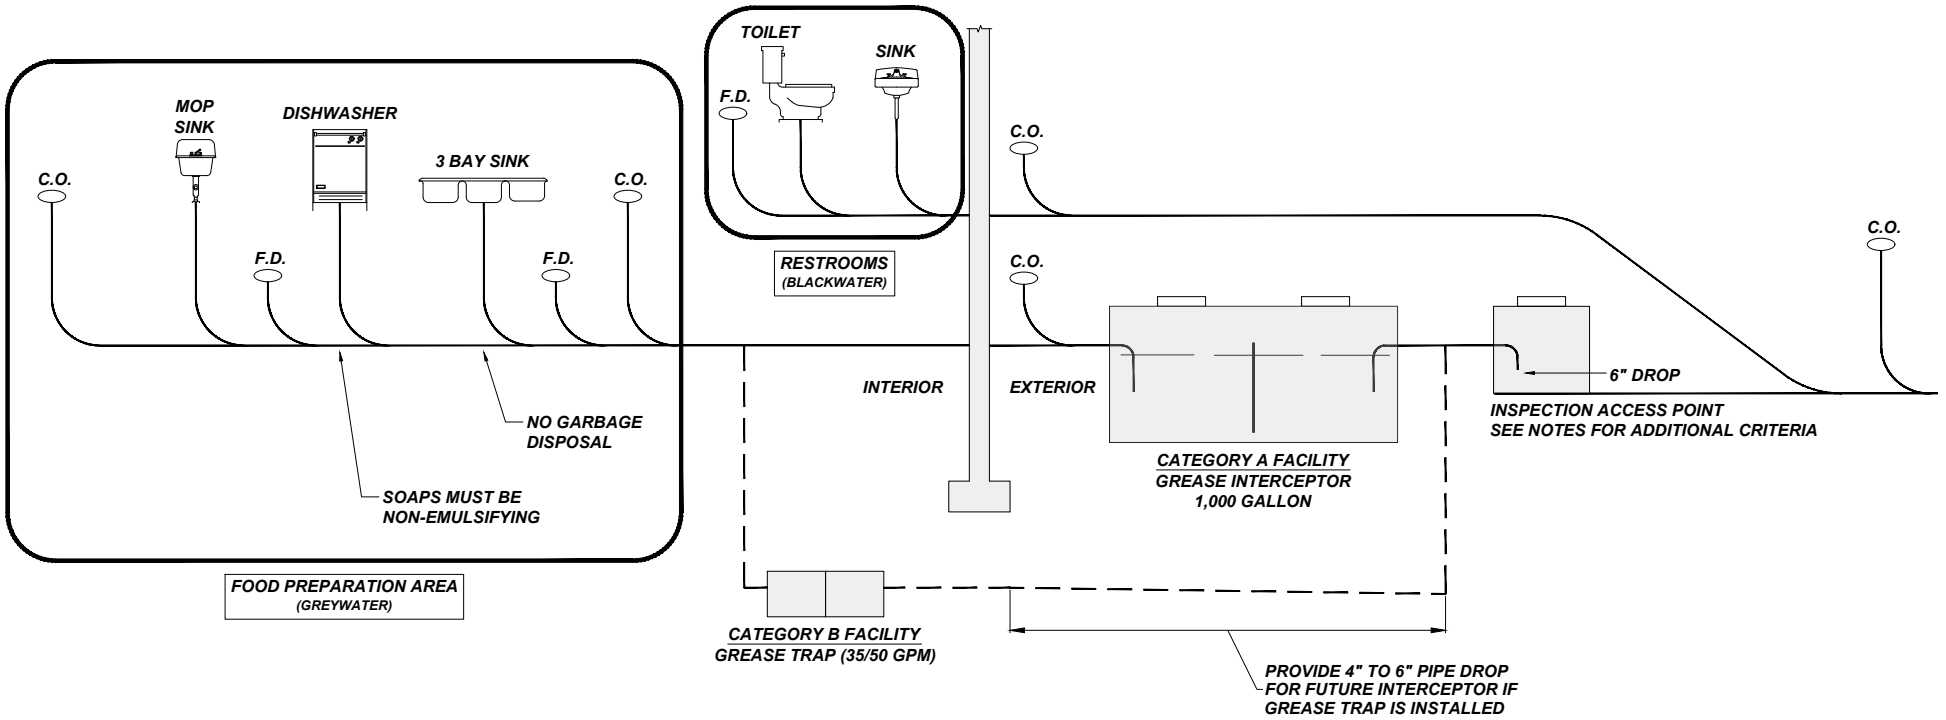
TOILET
SINK
F.D.
C.O.
C.O.
MOP SINK
DISHWASHER
3 BAY SINK
C.O.
C.O.
F.D.
F.D.
RESTROOMS
(BLACKWATER)
C.O.
INTERIOR
EXTERIOR
6" DROP
INSPECTION ACCESS POINT
SEE NOTES FOR ADDITIONAL CRITERIA
NO GARBAGE DISPOSAL
SOAPS MUST BE NON-EMULSIFYING
CATEGORY A FACILITY
GREASE INTERCEPTOR
1,000 GALLON
FOOD PREPARATION AREA
(GREYWATER)
CATEGORY B FACILITY
GREASE TRAP (35/50 GPM)
PROVIDE 4" TO 6" PIPE DROP
FOR FUTURE INTERCEPTOR IF
GREASE TRAP IS INSTALLED