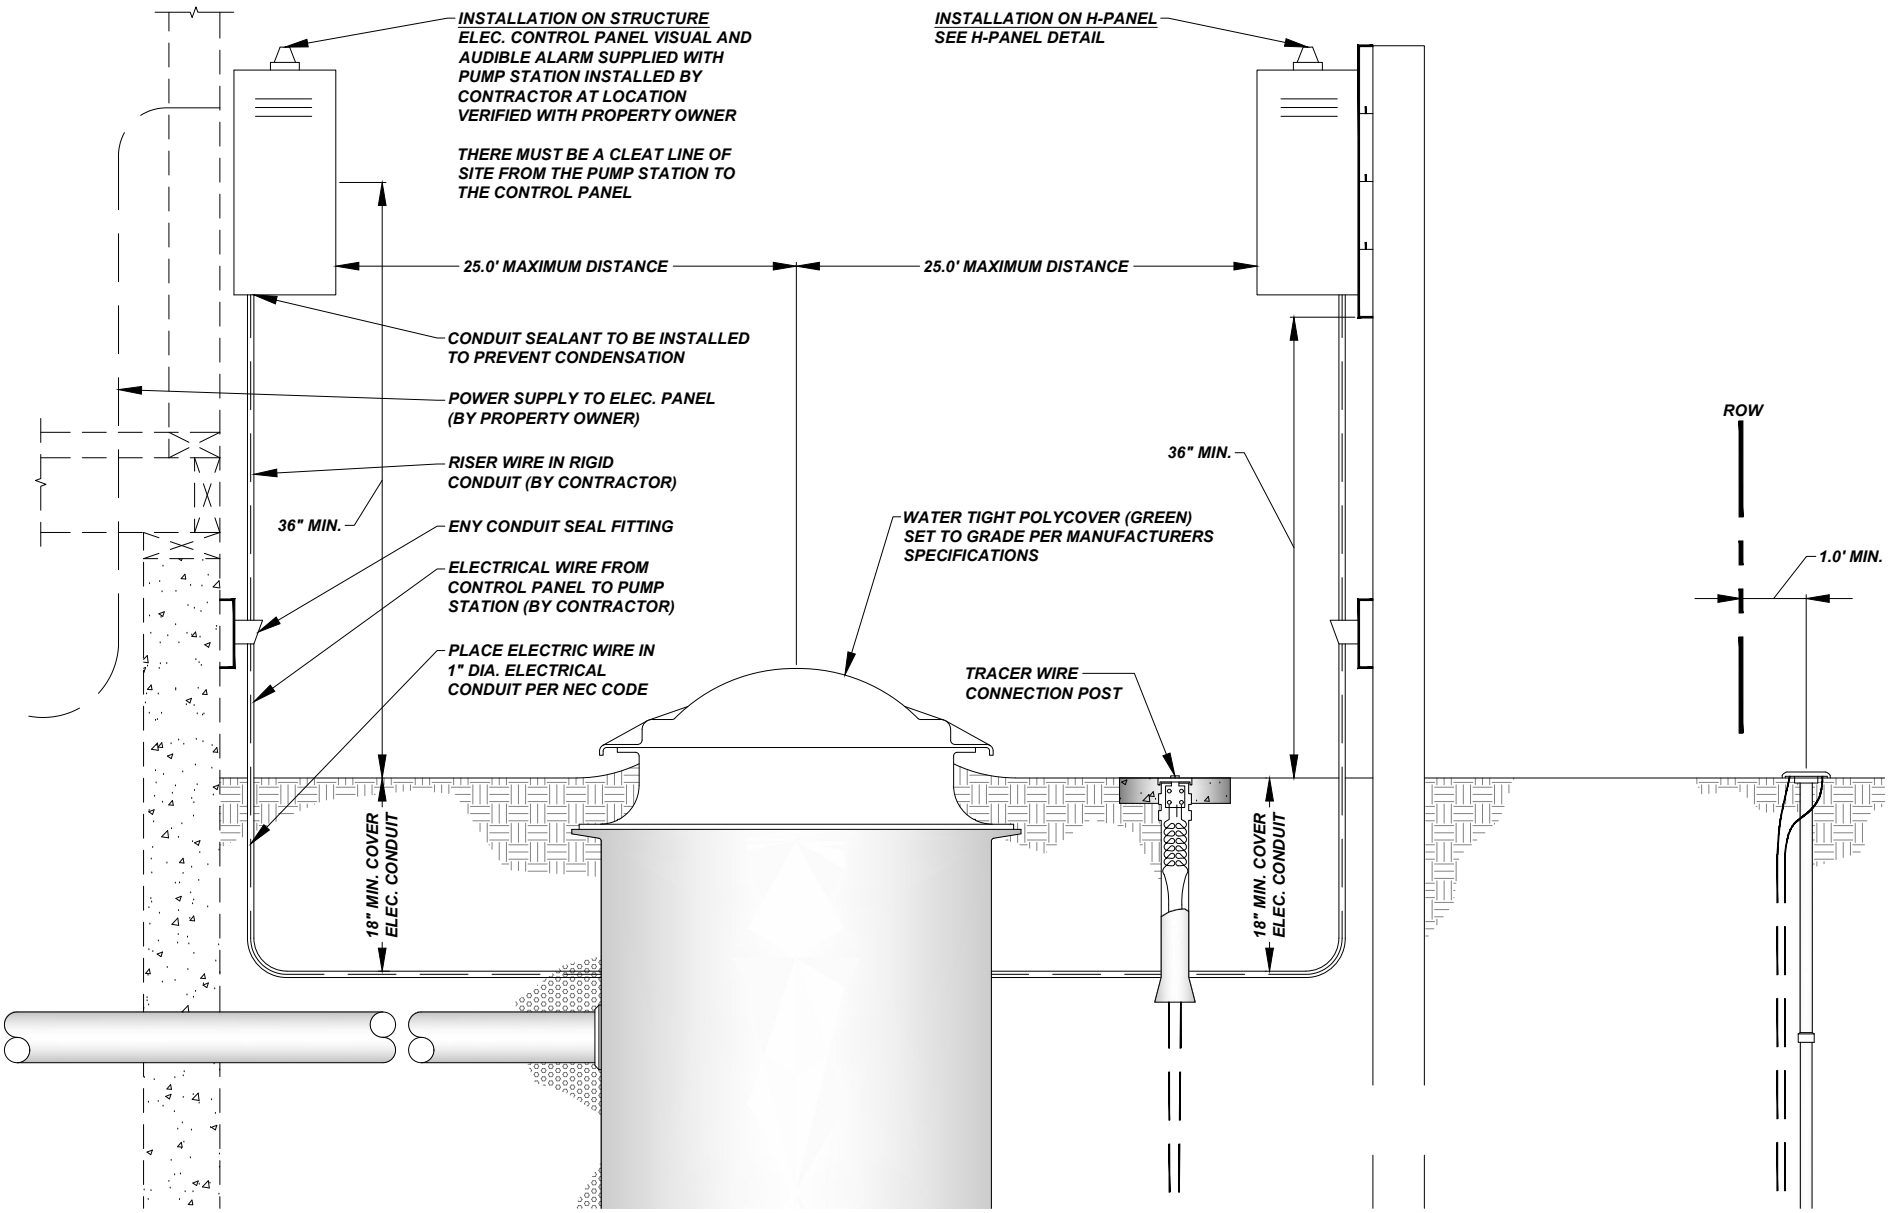


# SIMPLEX GRINDER PUMP ELECTRICAL LAYOUT

NOT TO SCALE