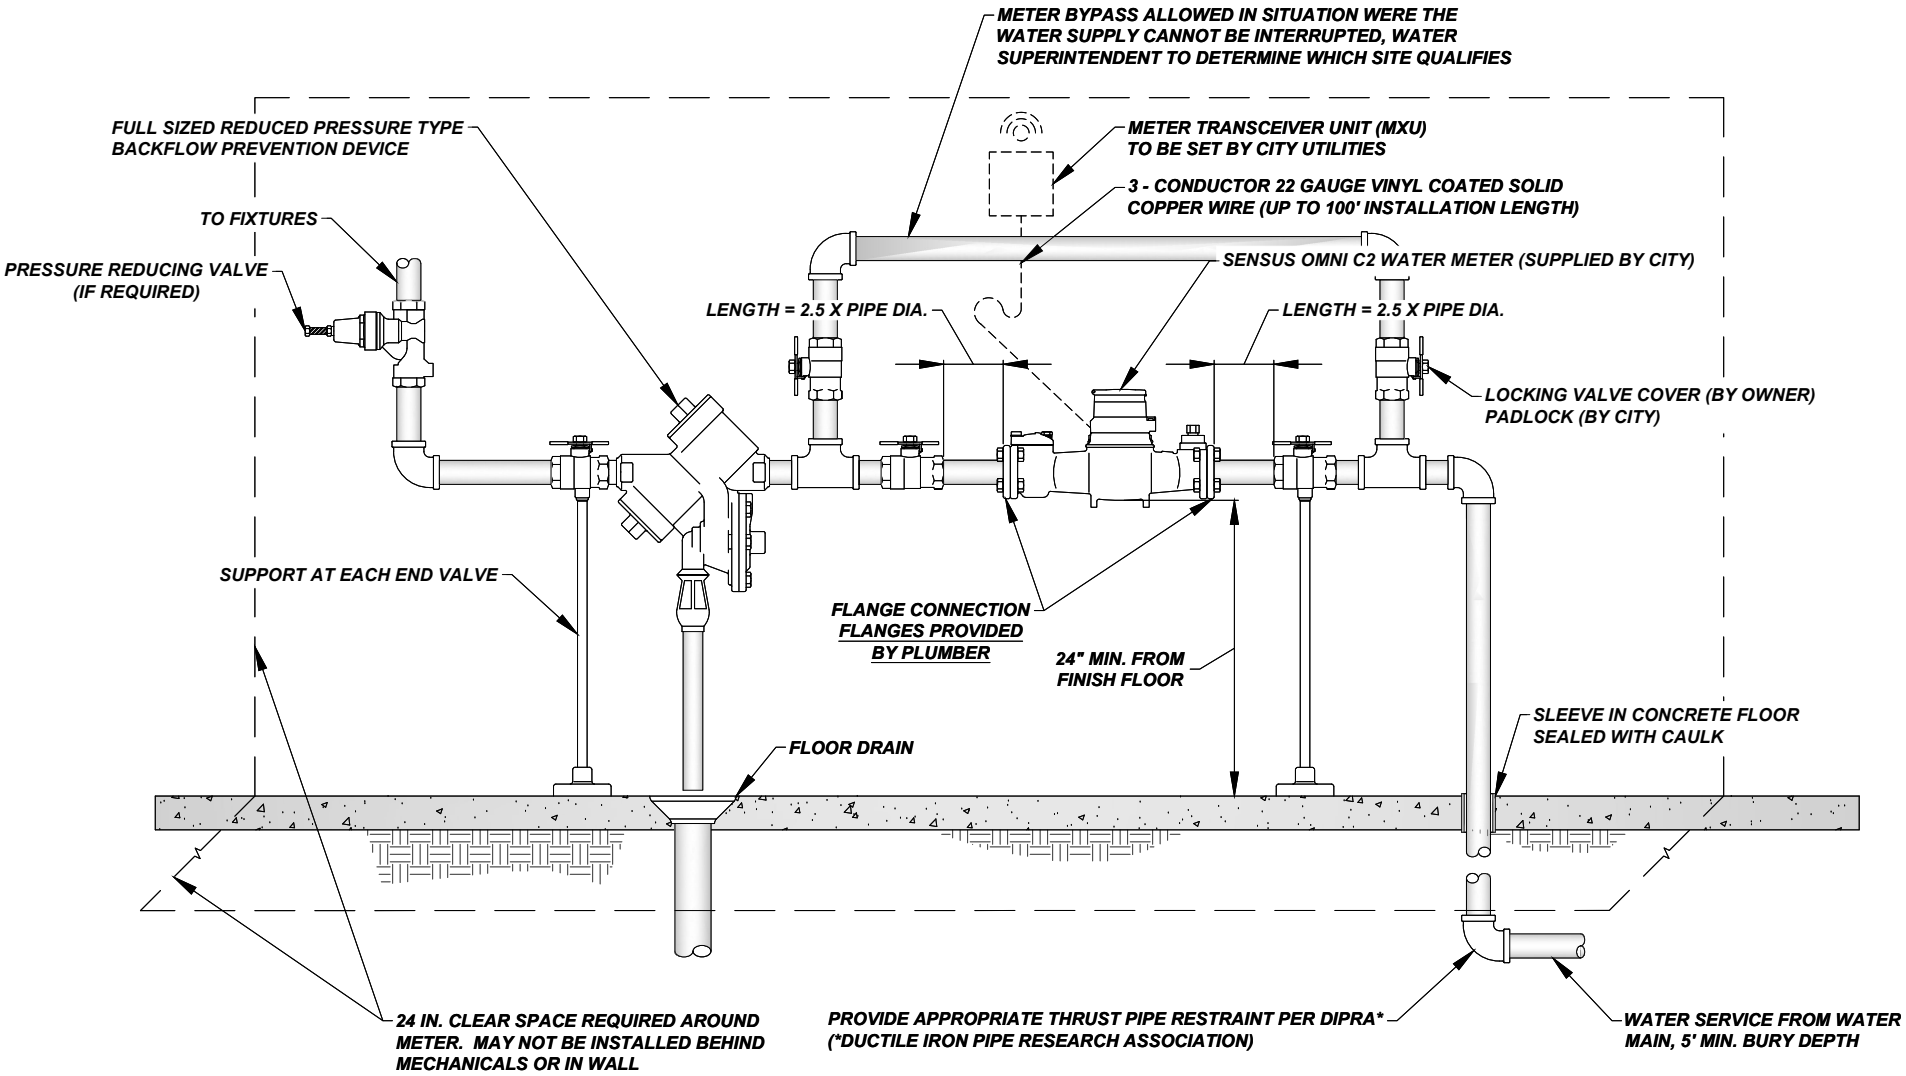

COMMERCIAL 1 1/2" OR LARGER DIA. WATER METER WITH BACKFLOW PREVENTER

NOT TO SCALE